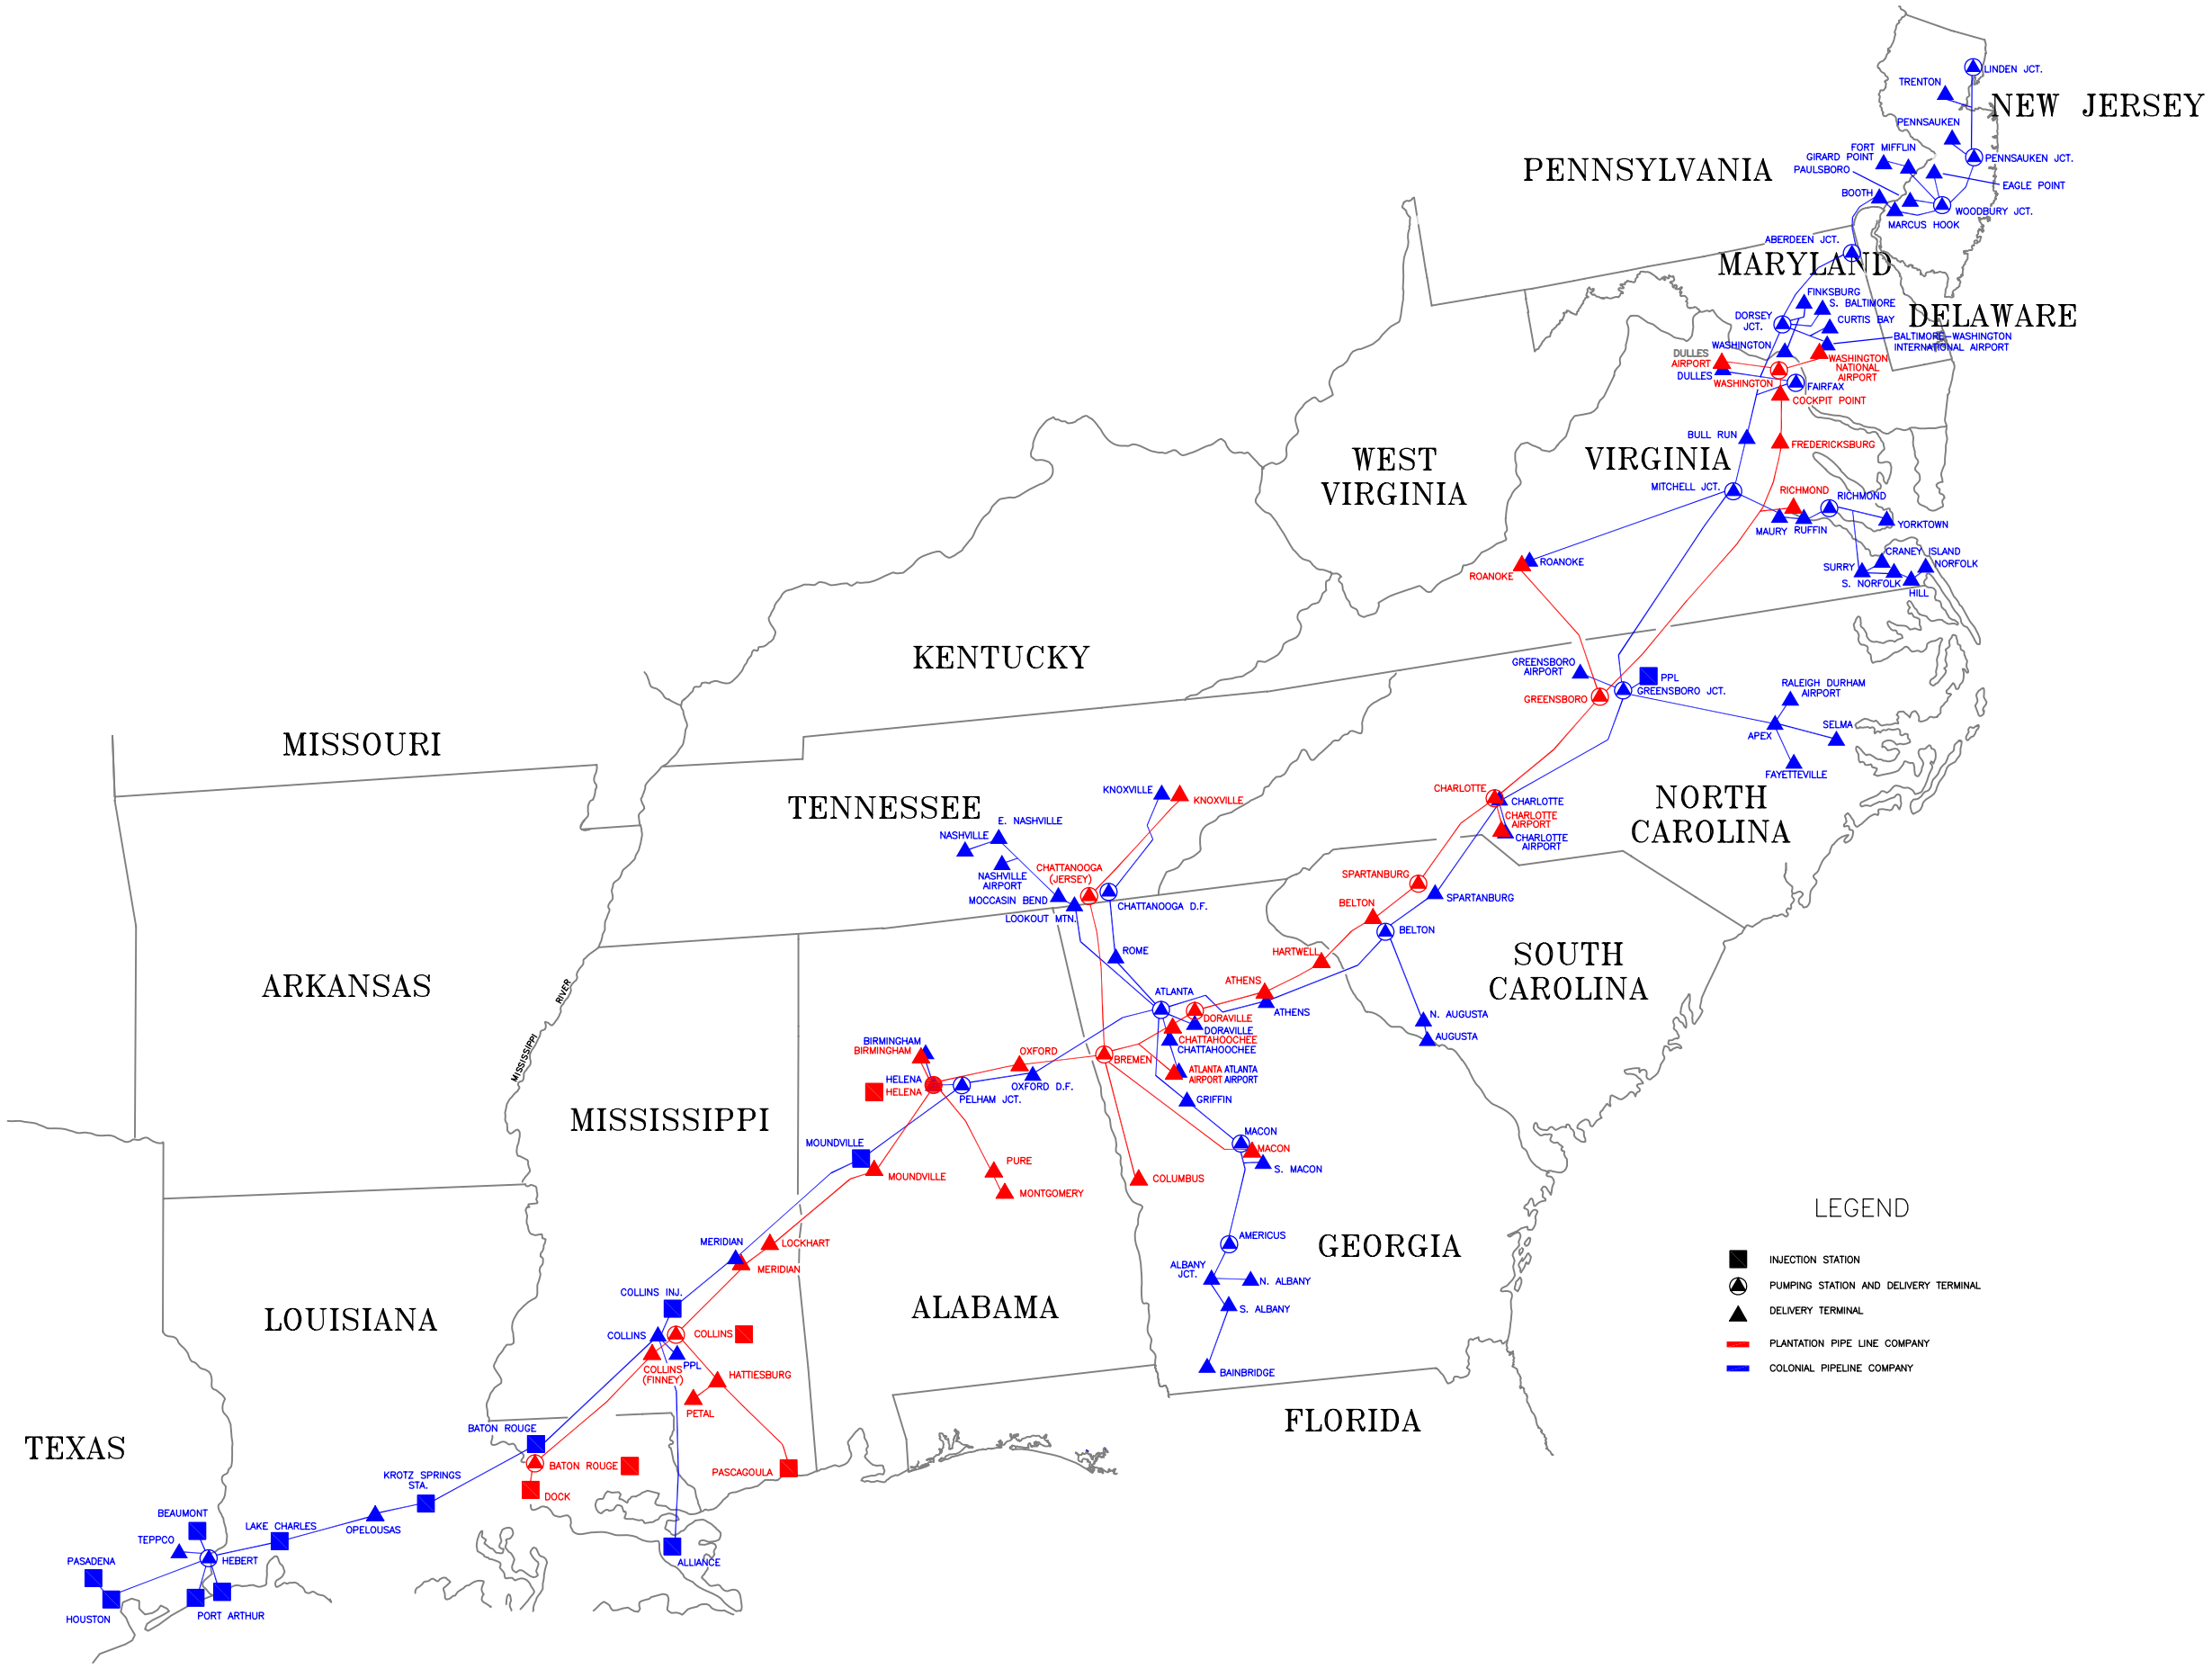

NO.	DATE	DRAWN	CHECKED	DESCRIPTION	APP.
9	4-29-03	LONG		EXTENDED CPL TO END	
8	10-8-02	MORRIS		UPDATED PER SLV	
7	4-25-02	MORRIS		UPDATED PER SLV	

REVISIONS

PLANTATION PIPE LINE COMPANY
ATLANTA, GEORGIA

DATE: 7/8/86 | SCALE: NONE | CHECKED:
DRAWN: RILEY | PLOT SCALE: | APPROVED:

PLANTATION & COLONIAL PIPELINE SYSTEMS

D-1453

REVISION 09

SHEET: 1 OF 1

1453.dwg Plotted on Sep 06, 2005 by longpae1